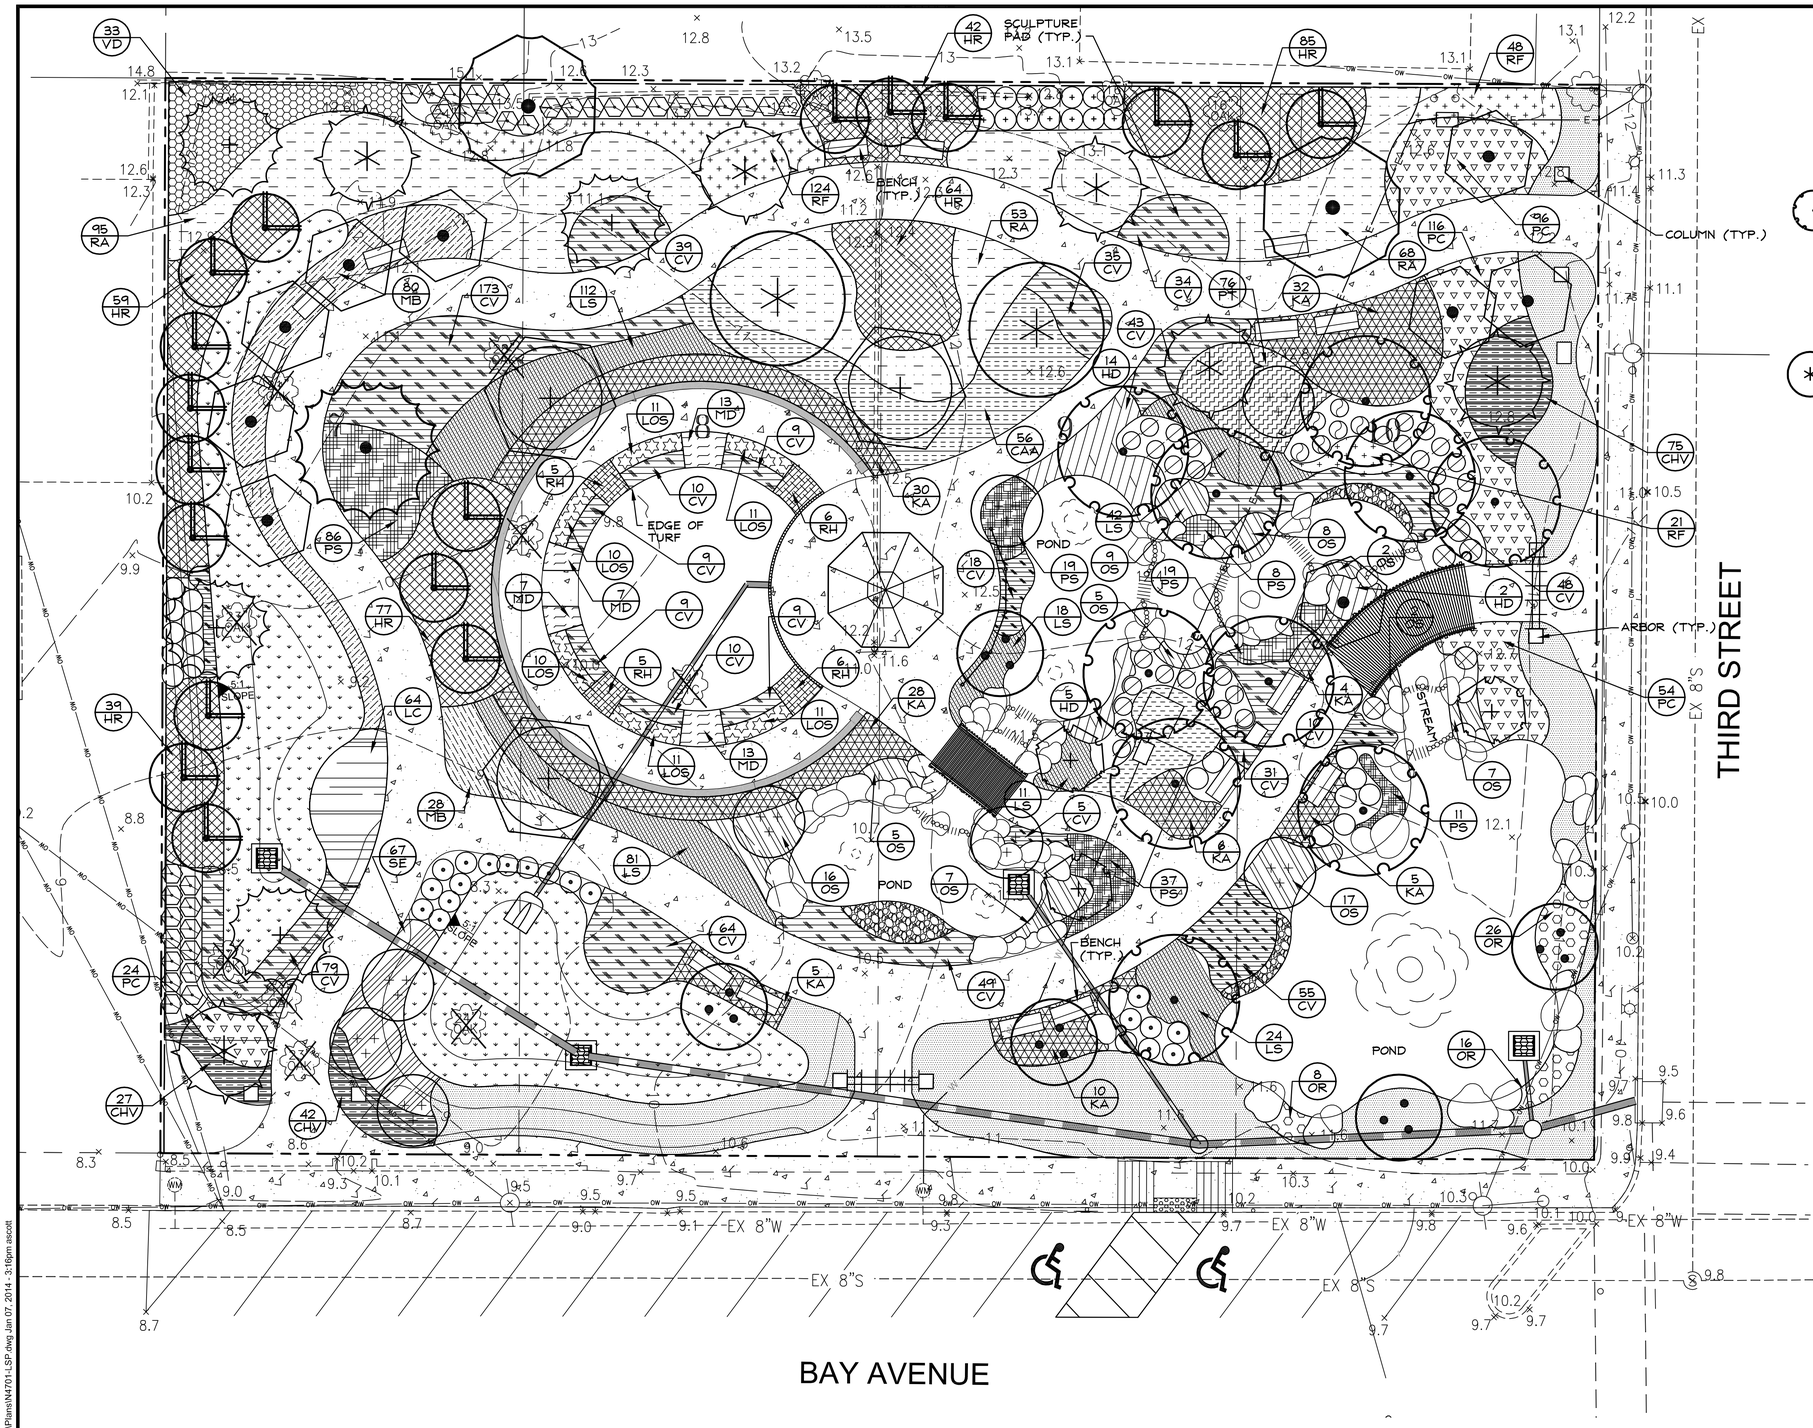

PLANT LIST

SYM.	COMMON NAME
TREES	
GB	GINKO
MGL	LITTLE GEM MAGNOLIA
GT	SKYLINE HONEY LOCUST
BP	PAPER BIRCH
MS	SAUCER MAGNOLIA
NS	BLACK GUM
LID	DYNAMITE CRAPE MYRTLE
LIB	BILOXI CRAPE MYRTLE
AC	HEDGE MAPLE
PC	PURPLE LEAF SAND CHERRY
QR	RED OAK
IO	CROONENBURG HOLLY
SHRUBS	
GF	DANGLEBERRY
IV	VIRGINIA SWEETSPIRE
KL	MOUNTAIN LAUREL
MP	NORTHERN BAYBERRY
RP	PINXTERBLOOM AZALEA
VA	MAPLE LEAVED ARROWOOD
CA	SUMMERSWEET
GROUNDCOVER	
CAA	AMERICAN BEAUTYBERRY
CHV	GREEN AND GOLD KNEE
CV	THREADLEAF COREOPSIS
HD	ST. JOHNS WART
HR	HAPPY RETURNS DAYLILY
KA	SHEEPS LAUREL
LC	CARDINAL FLOWER
LOS	GREAT BLUE LOBELIA
LS	BLAZING STAR
MB	WILD HORSEMINT
MD	BEEBALM
OR	ROYAL FERN
OS	SENSITIVE FERN
PC	THICK LEAVED PHLOX
PS	MOSS PHLOX
PT	MOUNTAIN MINT
RA	COAST AZALEA
RF	ORANGE CONEFLOWER
RH	BLACK EYE SUSAN
SE	WHITE ASTER
VD	SOUTHERN ARROWOOD
	MULCH
	COBBLESTONE
	RAIN GARDEN MIX
	MEADOW MIX

SEED ALL TURF AREAS WITH:
SEEDLAND - BLUEMIX: (FULL SUN)
50% POA PRATENSIS
40% LOLIUM PERENNE MORNING STAR
10% FESTUCA RUBRA SPP. RUBRA

TREE LEGEND

= TREE TO BE REMOVED

0 5 10 20
SCALE: 1"= 10'

BEFORE YOU DIG !
CALL MISS UTILITY
AT LEAST TWO FULL BUSINESS DAYS BEFORE DIGGING OR DISTURBING EARTH
MISS UTILITY
www.missutility.net
811
Know what's below. Call before you dig.

cph
www.cphcorp.com
A Full Service A & E Firm
Architects
Engineers
Environmental
Landscape Architects
M / E / P
Planners
Surveyors
Traffic / Transportation
Offices in:
• Florida
• Puerto Rico
• Connecticut
• Maryland
• Texas
James K. Winter, RLA
LA0000911

No.	Date	Revision	By

Designed by:	JKW
Drawn by:	RES
Checked by:	JKW
Approved by:	JKW
Scale:	1" = 10'
Date:	07/17/13
Job No.:	N4701

© 2014

Plans Prepared By:
CPH, Inc.
4200 Forbes Blvd.
Suite 205
Lanham, MD 20706
Ph: 301.918.2662
LIcenses:
ARCH. 17163

LANDSCAPE PLAN

THIRD STREET PARK

THIRD STREET & BAY AVENUE
NORTH BEACH, MD 20714

Sheet No.
L-1

J:\N4701\Landscape\DWG\Preliminary\Design\Plans\N4701-LSP.dwg Jan 07, 2014 - 3:16pm ascott